Name of Work : Drilling of Borewell at Vidyaranyapura (1)
Area in Ward no. 09 (Vidyaranyapura).

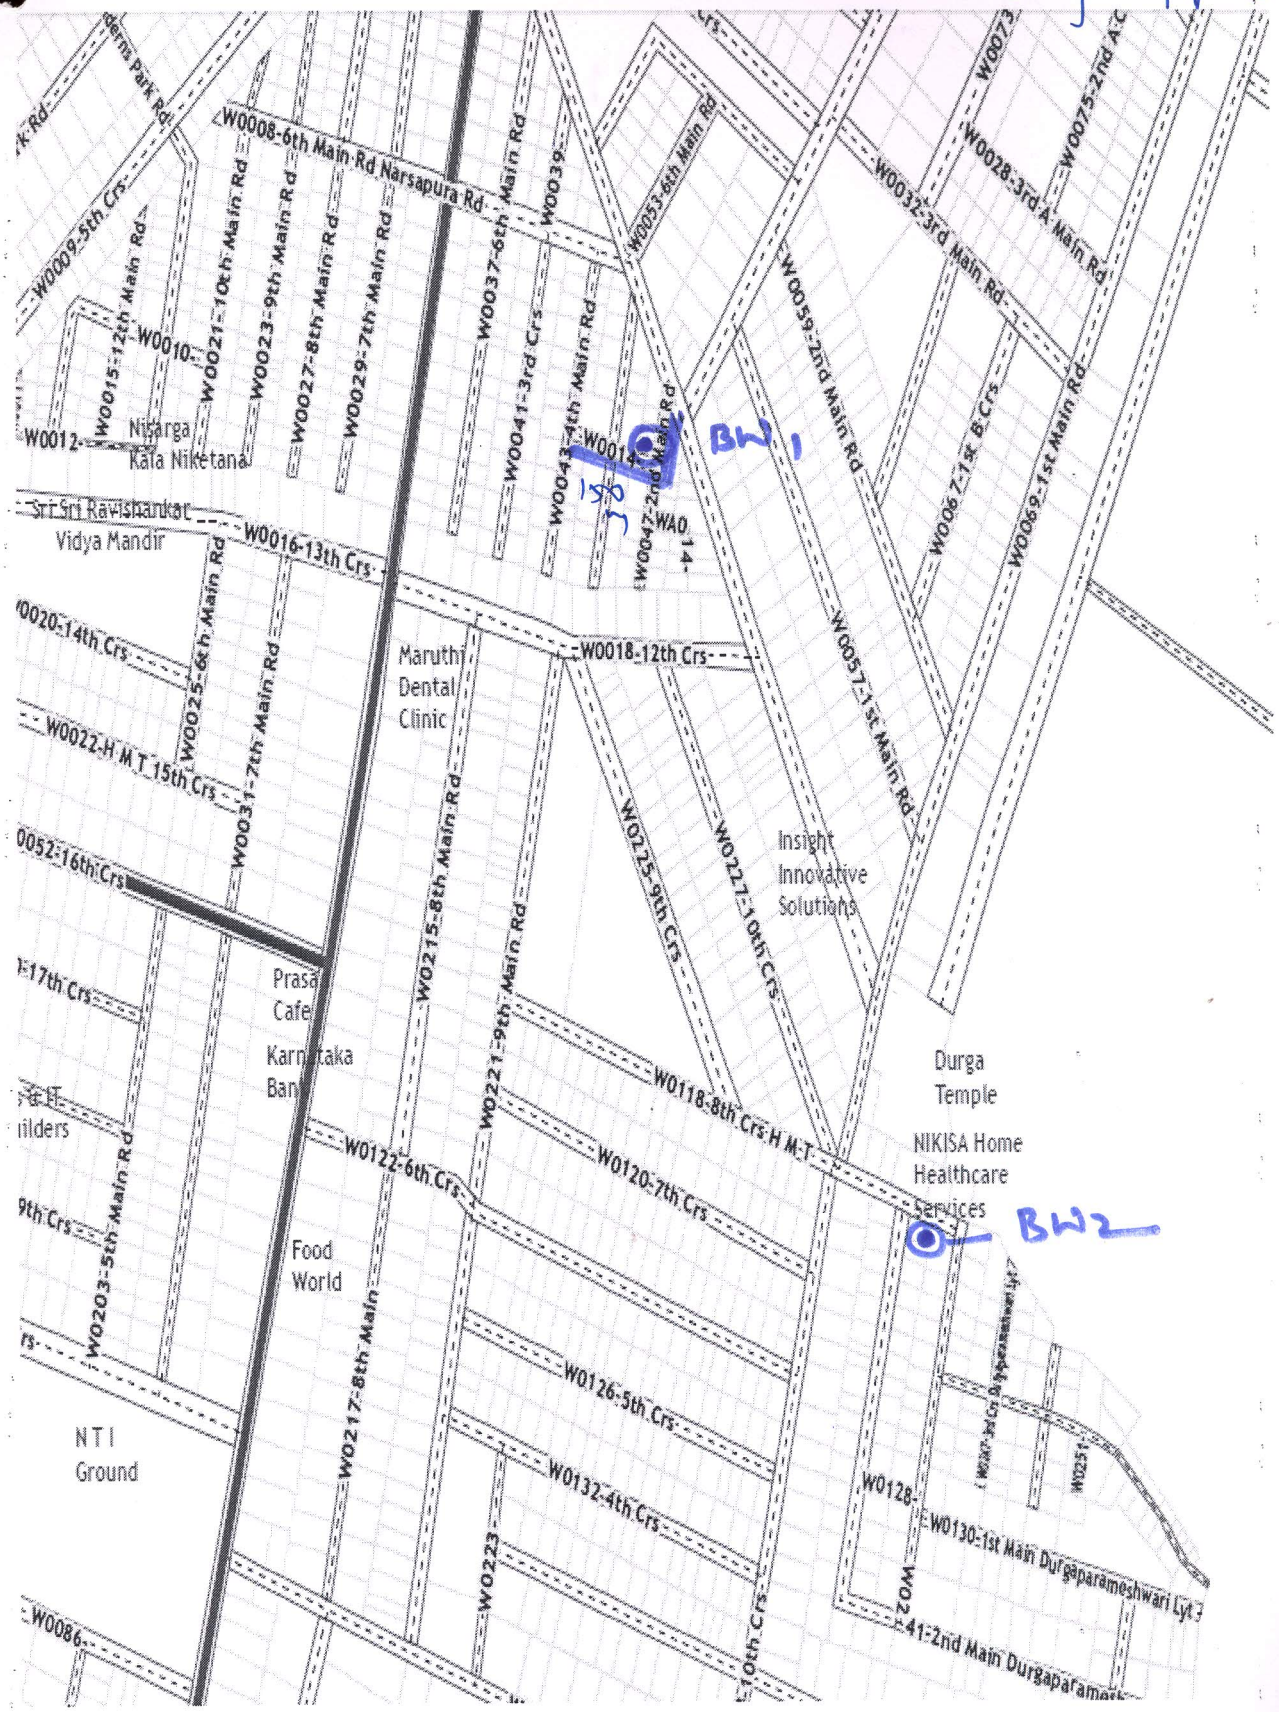

Assistant Executive Engineer
Vidyaranyapura Sub Division
BBMP, Bangalore - 97

D'B. Sandra
Narayan Hegde
Road

Assistant Executive Engineer
Vidyaranyapura Sub Division
BBMP, Bangalore - 97

(3)

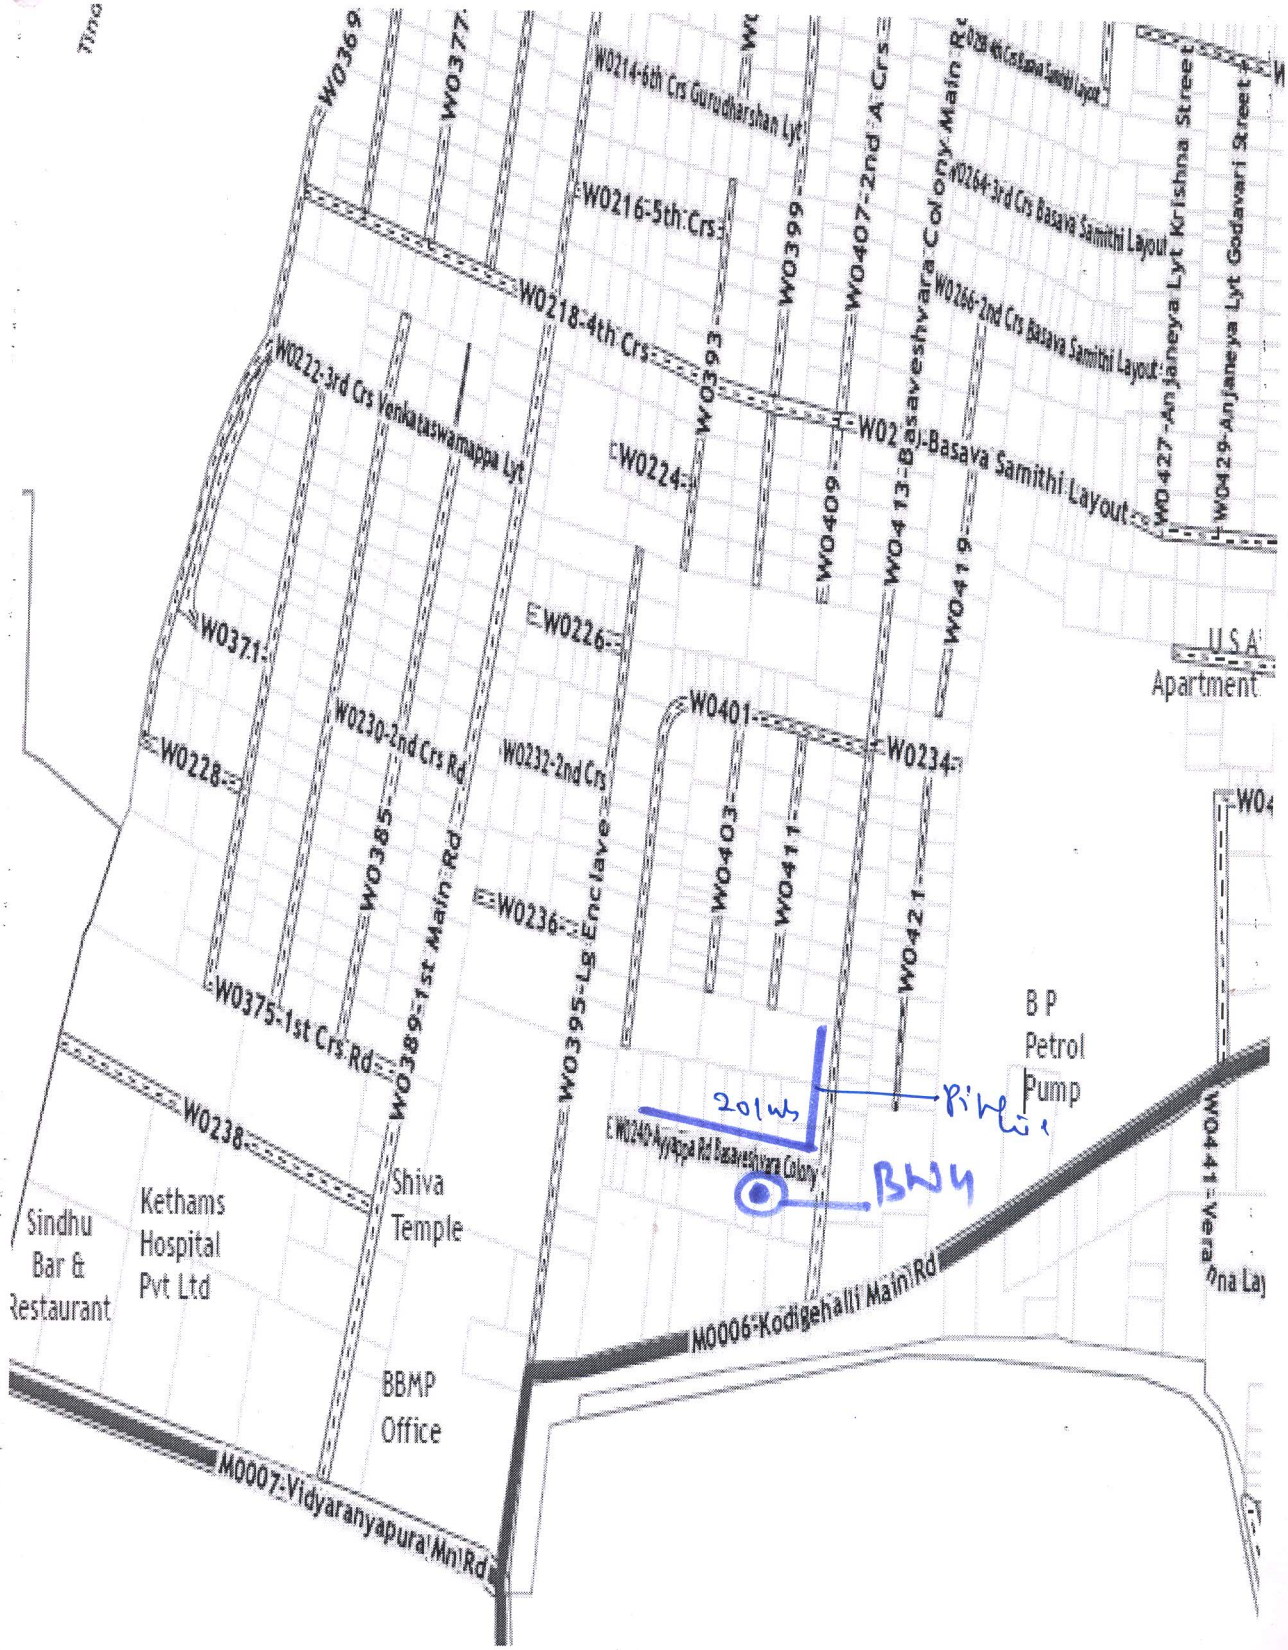

Assistant Executive Engineer
Vidyaranyapura Sub Division
BBMP, Bangalore - 97